FilmL.A., Inc.
6255 W Sunset Blvd, 12th Floor
Hollywood, CA 90028
t: (213)977-8600 - f: (213)977-8601
www.filmla.com

Summary Information

Permit No: F00164645-C **Type of Permit:** FILMING **Release Date:** 10/01/2020

Production Company NIGHT TEETH INC.

Insured Company Name NIGHT TEETH INC.
Contact Phone No. 1 919-889-8022
Contact Phone No. 2 N/A
Fax N/A
Address 1550 N. SIERRA BONITA AVE
LOS ANGELES, California 90046

Production Title NIGHT TEETH

Type of Production Feature

Producer Fiona Walsh Heinz

Director Adam Randall

1st AD Tommy Martin

Production Manager Harrison Huffman

FilmL.A. Coordinator Yulizza Ramirez

Location Manager Ben Stolte
Primary Phone Mobile - 919-889-8022
Secondary Phone

Location Assistant tbd tbd
Primary Phone Mobile - tbd
Secondary Phone

Fees

Posting 300	$69.00
Posting 1800	$414.00
Notification Charge	$173.00
LA CITY LANE AND STREET CLOSURE FEE	$312.00
LA COUNTY FIRE REVIEW	$282.00
LA COUNTY ROAD INSPECTION FEE	$1,134.00
LA COUNTY ROAD APPLICATION FEE	$172.00
FILMLA NON-REFUNDABLE FILM PERMIT RIDER FEE	$111.00
LA COUNTY ROAD ENCROACHMENT PERMIT PROCESSING FEE	$312.00

Total Permit Fee $2,979.00

Number of Locations 2

NOT A PERMIT

FilmL.A., Inc.
6255 W Sunset Blvd, 12th Floor
Hollywood, CA 90028
t: (213)977-8600 - f: (213)977-8601
www.filmla.com

Summary Information — Location

Permit Number F00164645-C
Production Company NIGHT TEETH INC.
Insured Company NIGHT TEETH INC.
Production Title NIGHT TEETH

Location Manager Ben Stolte
Primary Phone Mobile - 919-889-8022
Secondary Phone

Location Address 4114 City Terrace Dr, Los Angeles, CA, 90063
Location Type Laundry mat
Prep Dates 10/1/2020 - 10/2/2020 17:00 - 23:59 2 days
Film Dates 10/2/2020 - 10/3/2020 14:00 - 08:00 2 days
Open or Closed to the Public Closed

Generic Conditions
*** MUST COMPLY WITH ATTACHED REOPENING PROTOCOL FOR MUSIC, TELEVISION AND FILM PRODUCTION: APPENDIX J EFFECTIVE AS OF FRIDAY, JUNE 12, 2020.***
THE CONSUMPTION OF ALCOHOLIC BEVERAGES AND THE USE OF DRUGS, INCLUDING MARIJUANA, ON LOCATION BY ANY CAST, CREW, OR INVITED GUESTS IS STRICTLY PROHIBITED.
Community Survey Required
Must comply with attached conditions
Must Maintain 5' Clearance on Sidewalks/Walkways
Must maintain local/emergency access
Must post "ROAD WORK AHEAD" signs, which must remain up until all activities on the roadway have been completed.
No cast or crew parking on area streets
No steps from trailers, trucks or motorhomes may be facing road
Number of uniformed officers listed on the permit is a minimum requirement. Permittee remains responsible for deploying a sufficient number of uniformed officers to provide traffic and crowd control to ensure the safety of the film crew and the public.
Traffic Officers Required
Uniformed officers shall have a copy of the film permit in their possession and are required to confirm that all traffic control signage devices are in place.

Please see attached document City Terrace Dr (SS Driving Lane) btwn Miller Van Pelt - Night Teeth.pdf

Equipment on Location

Type	Quantity
5 Ton Truck	7
Bebee Light	1
Camera cars	1
Cast/Crew vehicles	120
Condors	2
Cranes	1
Cube Trucks	5
Generator	1
Honey Wagons	1
Picture vehicles	1
Portable restrooms	1
Stakebed Trucks	5
Vans	4

Personnel on Location

Type	Quantity
Cast	4
Crew	136
LA County FSA assigned	1
Sheriff/CHP	2

Filming Activities Equipment on property; Equipment on sidewalk, in curb lane & across street; Exterior Dialogue; Exterior establishing shots; Exterior models against scenery; Exterior motion without sound; Interior

NOT A PERMIT

FilmL.A., Inc.
6255 W Sunset Blvd, 12th Floor
Hollywood, CA 90028
t: (213)977-8600 - f: (213)977-8601
www.filmla.com

Summary Information — Location

Permit Number F00164645-C
Production Company NIGHT TEETH INC.
Insured Company NIGHT TEETH INC.
Production Title NIGHT TEETH

Location Manager Ben Stolte
Primary Phone Mobile - 919-889-8022
Secondary Phone

Dialogue; Interior models against scenery; Intermittent pedestrian control; Intermittent traffic control - 2 minutes standard; Dolly Track;

Jurisdiction **Political:** Los Angeles County - Supervisor District 1 **Police:** Los Angeles County Sheriff **Fire:** Los Angeles County

Thomas Guide **Page:** 635 **Grid:** E3

Approvals
LOS ANGELES COUNTY ROAD DEPARTMENT - HOLYDALE (PO4) — Lorenzo Villa
LOS ANGELES COUNTY PUBLIC WORKS - FINAL APPROVERS — Linda Ayers

Coordinator Note COVID Officer:
William Raasch
202-253-7251

Coordinator Note LA COUNTY FIRE 20-1299-1, FSA REQUIRED.

Coordinator Note RIDER C RELEASES LOCATION

Parking
Base Camp Location Type : Other Location — 5951 Hollywood Blvd, Los Angeles, CA, 90028
Crew Parking Location Type : Other Location — 5951 Hollywood Blvd, Los Angeles, CA, 90028
Parking Notes Cal State LA

Posting "No Parking" signs E/S MILLER AVE, CITY TERRACE DR - SOUTH 300'

Approximate Footage 0 - 300 **Log Number**

Date(s) 10/2/2020 to 10/3/2020 **Time(s)** 00:00 to 00:00

Lane / Full Closure PLEASE CANCEL THIS CLOSURE
Approximate Footage 0 - 300

Date(s) 10/1/2020 to 10/2/2020 **Time(s)** 16:00 to 07:00

NOT A PERMIT

FilmL.A., Inc.
6255 W Sunset Blvd, 12th Floor
Hollywood, CA 90028
t: (213)977-8600 - f: (213)977-8601
www.filmla.com

Summary Information — Location

Location 2 of 2

Permit Number	F00164645-C	**Location Manager**	Ben Stolte
Production Company	NIGHT TEETH INC.	Primary Phone	Mobile - 919-889-8022
Insured Company	NIGHT TEETH INC.	Secondary Phone	
Production Title	NIGHT TEETH		

Location Address 1st St. Bridge, N. Vignes St. - Clarence St., Los Angeles, CA 90033

Location Type Bridge

Film Dates 10/1/2020 - 10/2/2020 19:00 - 07:00 2 days

Open or Closed to the Public Closed

Generic Conditions
*** MUST COMPLY WITH ATTACHED REOPENING PROTOCOL FOR MUSIC, TELEVISION AND FILM PRODUCTION: APPENDIX J EFFECTIVE AS OF FRIDAY, JUNE 12, 2020.***
THE CONSUMPTION OF ALCOHOLIC BEVERAGES AND THE USE OF DRUGS, INCLUDING MARIJUANA, ON LOCATION BY ANY CAST, CREW, OR INVITED GUESTS IS STRICTLY PROHIBITED.
All travel lanes and bike lanes shall be closed per the WATCH manual.
Must comply with attached conditions
Must Maintain 5' Clearance on Sidewalks/Walkways
Must maintain local/emergency access
No cast or crew parking on area streets
Number of uniformed officers listed on the permit is a minimum requirement. Permittee remains responsible for deploying a sufficient number of uniformed officers to provide traffic and crowd control to ensure the safety of the film crew and the public.
Traffic Officers Required
Uniformed officers shall have a copy of the film permit in their possession and are required to confirm that all traffic control signage devices are in place.

Please see attached documents
1st St (sidewalk closure) btwn Myers to Mission - Night Teeth.pdf
1st St (closure) btwn Anderson to Vignes & Mission btwn Myers to Aliso - Night Teeth.pdf
Arts District Guidelines Revised April 29 2009.pdf

Equipment on Location

Type	Quantity
5 or 10 ton trucks	7
Bebee Light	2
Camera cars	1
Cast/Crew vehicles	120
Catering Truck	1
Condors	2
Cranes	1
Cube Trucks	5
Generator	2
Honey Wagons	1
Motor Homes	1
Picture vehicles	1
Portable restrooms	5
Stakebed Trucks	5
Trailers	5
Vans	15

Personnel on Location

Type	Quantity
Cast	4
Crew	136

Filming Activities Camera in car; Camera on sticks; Car-to-Car; Drive by; Drive ups & away; Driving shots; Equipment on sidewalk, in curb lane & across street; Exterior Dialogue; Exterior establishing shots;

NOT A PERMIT

FilmL.A., Inc.
6255 W Sunset Blvd, 12th Floor
Hollywood, CA 90028
t: (213)977-8600 - f: (213)977-8601
www.filmla.com

Summary Information — Location

Location 2 of 2

Permit Number F00164645-C
Production Company NIGHT TEETH INC.
Insured Company NIGHT TEETH INC.
Production Title NIGHT TEETH

Location Manager Ben Stolte
Primary Phone Mobile - 919-889-8022
Secondary Phone

Exterior models against scenery; Exterior motion without sound; Handheld equipment; Intermittent pedestrian control; Intermittent traffic control - 2 minutes standard; Wetdown; Camera crane located at 1204 E 1st St lot.;

Jurisdiction **Political:** Los Angeles City - Council District 14 | **Police:** Los Angeles Police Department | **Fire:** Los Angeles City

Thomas Guide **Page:** 634 | **Grid:** H/J4

Approvals

LOS ANGELES CITY DEPARTMENT OF TRANSPORTATION - CLOSURES	Yulizza Ramirez
LOS ANGELES CITY POLICE DEPARTMENT	Vincent Aguirre
LOS ANGELES CITY DEPARTMENT OF PUBLIC WORKS-COMMISSIONER	Greg Good

Coordinator Note COVID Officer:
William Raasch
202-253-7251

Coordinator Note **PRODUCTION MUST BE COMPLETELY DONE WITH FULL STREET CLOSURE OF 1ST ST BRIDGE AT 6AM. NO EXTENSIONS PERMITTED**

Coordinator Note RIDER C RELEASES LOCATION

Parking

Base Camp Location Type : Other Location	815 E 1st St, Los Angeles, CA, 90012	**Crew Parking** Location Type : Other Location	815 E 1st St, Los Angeles, CA, 90012

Posting "No Parking" signs S/S E 1ST ST, MISSION RD - S ANDERSON ST
E/S MISSION RD, S MYRES ST - KEARNEY ST

Approximate Footage 1501 - 1800 **Log Number** 288116

Date(s) 10/1/2020 to 10/2/2020 **Time(s)** 00:00 to 00:00

Lane / Full Closure FULL CLOSURE 1ST ST BRIDGE: E 1ST ST, S VIGNES ST - S ANDERSON ST
Approximate Footage 0 - 300

Date(s) 10/1/2020 to 10/1/2020 **Time(s)** 19:00 to 06:00

Lane / Full Closure FULL CLOSURE OF MISSION BLVD., FOURTH ST. - PLAZA DEL SOL
Approximate Footage 0 - 300

Date(s) 10/1/2020 to 10/1/2020 **Time(s)** 19:00 to 06:00

NOT A PERMIT

Permit #F00164645-C

SYMBOL LEGEND
= 28" TRAFFIC CONE / 36" DELINEATOR
= TYPE I BARRICADE W/ SIGN
= FLASHING ARROW BOARD
= HIGH LEVEL WARNING DEVICE
= SIGNALIZED INTERSECTION
= EXISTING DRIVEWAY
= DIRECTION OF TRAFFIC

ROAD WORK AHEAD	RIGHT LANE CLOSED AHEAD			LANE CLOSED	RIGHT LANE MUST TURN RIGHT	END ROAD WORK
W20-1	W20-5(R)	W4-2(R)	W1-6(L)	C30(CA)	R3-7(R)	G20-2

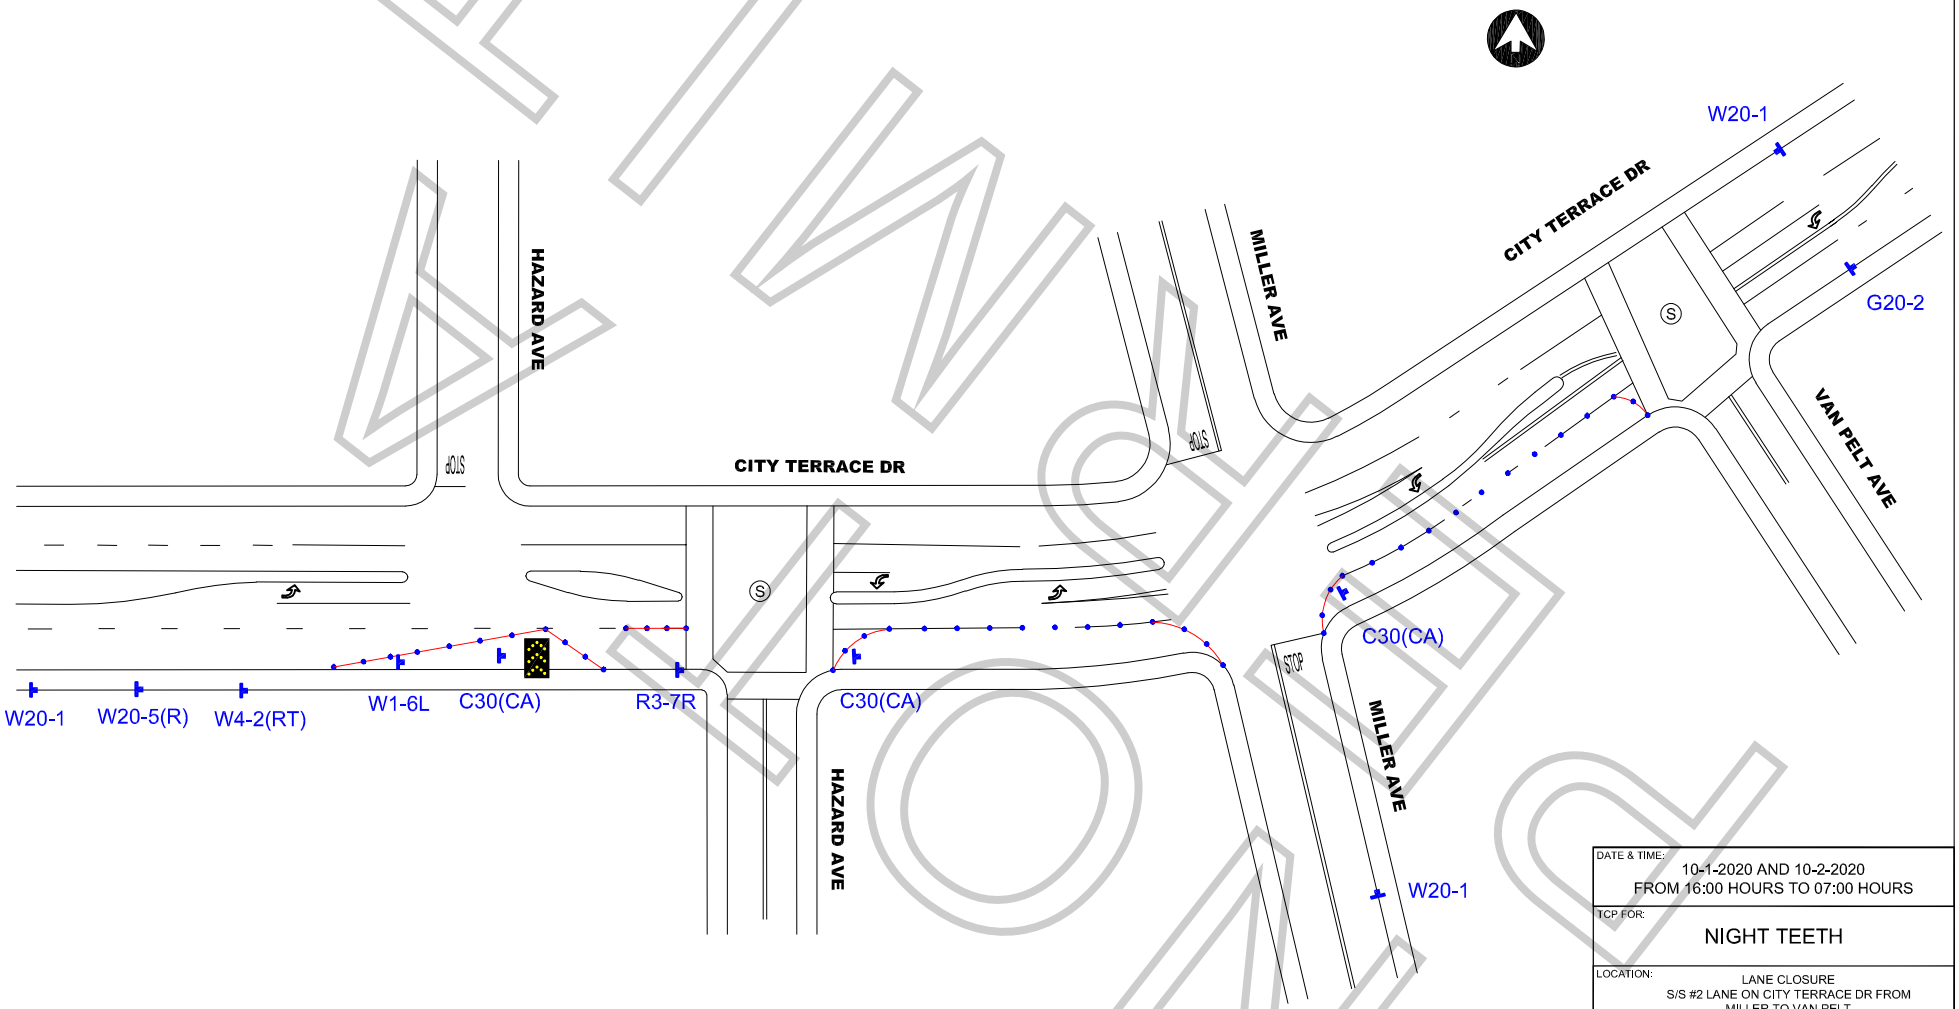

WORK ZONE TRAFFIC CONTROL PLAN GENERAL NOTES

1. ALL SIGNING, STRIPING, AND TRAFFIC CONTROL DEVICES SHALL SHALL BE IN ACCORDANCE WITH THE LASTEST EDITIONS OF THE CALIFORNIA MANUAL ON UNIFORM TRAFFIC CONTROL DEVICES (CAMUTCD), W.A.T.C.H. MANUAL, CALTRANS STANDARDS PLANS, CALTRANS STANDARD SPECIFICATIONS, AND/OR AS DIRECTED BY THE PERMIT ENGINEER.
2. THERE WILL BE NO INTERFERENCE WITH TRAFFIC SIGNALS OR CROSSWALKS.
3. CONES WILL BE 28" MINIMUM HEIGHT AND HAVE REFLECTORIZED SLEEVES FOR NIGHT WORK.
4. POLICE WILL DIRECT TRAFFIC IF NECESSARY.

ALL TRAFFIC CONTROL WILL BE INSTALLED TO MEET OR EXCEED THE MOST CURRENT CAMUTCD AND WATCH MINIMUM REQUIREMENTS

DATE & TIME:
10-1-2020 AND 10-2-2020
FROM 16:00 HOURS TO 07:00 HOURS

TCP FOR:
NIGHT TEETH

LOCATION:
LANE CLOSURE
S/S #2 LANE ON CITY TERRACE DR FROM MILLER TO VAN PELT
CITY OF LOS ANGELES, CA

TCP PREPARED BY:
JCL TRAFFIC SERVICES
500 S. GREENWOOD AVE
MONTEBELLO, CA 90640
Ph: (213) 622-9775
C31-CA Lic # 805357

CONTACT(S):
BEN STOLTE
PH# 919.889.8022

CONRAD ELROD
OFFICE# 213.763.9000

DATE	REVSIONS

DRAFTER: M ARGUMEDO
SCALE: N.T.S.
FILM LA: YULIZZA / ADRIAN
SHEET: 1 OF 1

Permit #F00164645-C

SYMBOL LEGEND
= 28" TRAFFIC CONE / 36" DELINEATOR
= TYPE I BARRICADE W/ SIGN
= FLASHING ARROW BOARD
= HIGH LEVEL WARNING DEVICE
= SIGNALIZED INTERSECTION
= EXISTING DRIVEWAY
= DIRECTION OF TRAFFIC

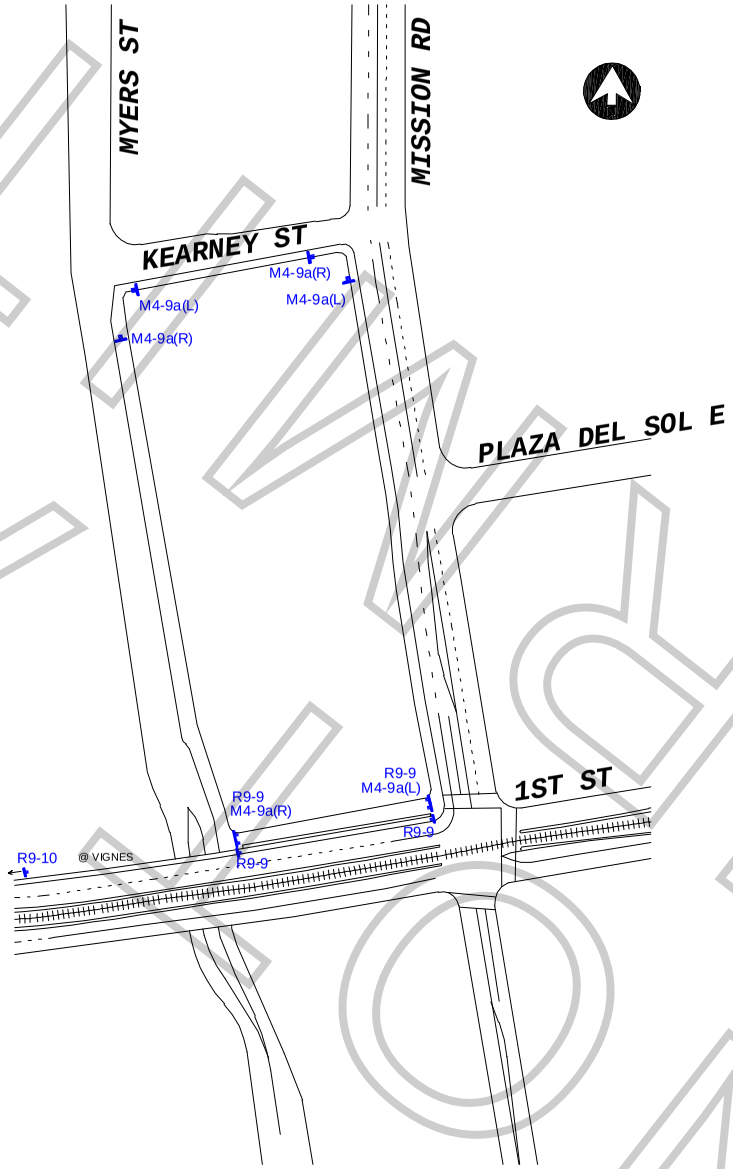

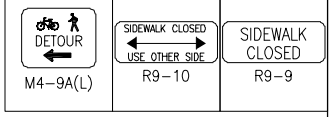

WORK ZONE TRAFFIC CONTROL PLAN GENERAL NOTES

1. ALL SIGNING, STRIPING, AND TRAFFIC CONTROL DEVICES SHALL SHALL BE IN ACCORDANCE WITH THE LASTEST EDITIONS OF THE CALIFORNIA MANUAL ON UNIFORM TRAFFIC CONTROL DEVICES (CAMUTCD), W.A.T.C.H. MANUAL, CALTRANS STANDARDS PLANS, CALTRANS STANDARD SPECIFICATIONS, AND/OR AS DIRECTED BY THE PERMIT ENGINEER.
2. THERE WILL BE NO INTERFERENCE WITH TRAFFIC SIGNALS OR CROSSWALKS.
3. CONES WILL BE 28" MINIMUM HEIGHT AND HAVE REFLECTORIZED SLEEVES FOR NIGHT WORK.
4. POLICE WILL DIRECT TRAFFIC IF NECESSARY.

ALL TRAFFIC CONTROL WILL BE INSTALLED TO MEET OR EXCEED THE MOST CURRENT CAMUTCD AND WATCH MINIMUM REQUIREMENTS

DATE & TIME:
9-29-2020
FROM 10:00 HOURS TO 19:00 HOURS

TCP FOR:
NIGHT TEETH

LOCATION:
SIDEWALK CLOSURE
N/S 1ST ST FROM MISSION TO MYERS
CITY OF LOS ANGELES, CA

TCP PREPARED BY:
JCL TRAFFIC SERVICES
500 S. GREENWOOD AVE
MONTEBELLO, CA 90640
PH: (213) 622-9775
C31-CA Lic # 805357

CONTACT(S):
BEN STOLTE
PH# 919.889.8022

CONRAD ELROD
OFFICE# 213.763.9000

DATE	REVSIONS

DRAFTER: EDY RAMIREZ
SCALE: N.T.S.
FILM LA: YULIZZA / ADRIAN
SHEET: 1 OF

Permit #F00164645-C

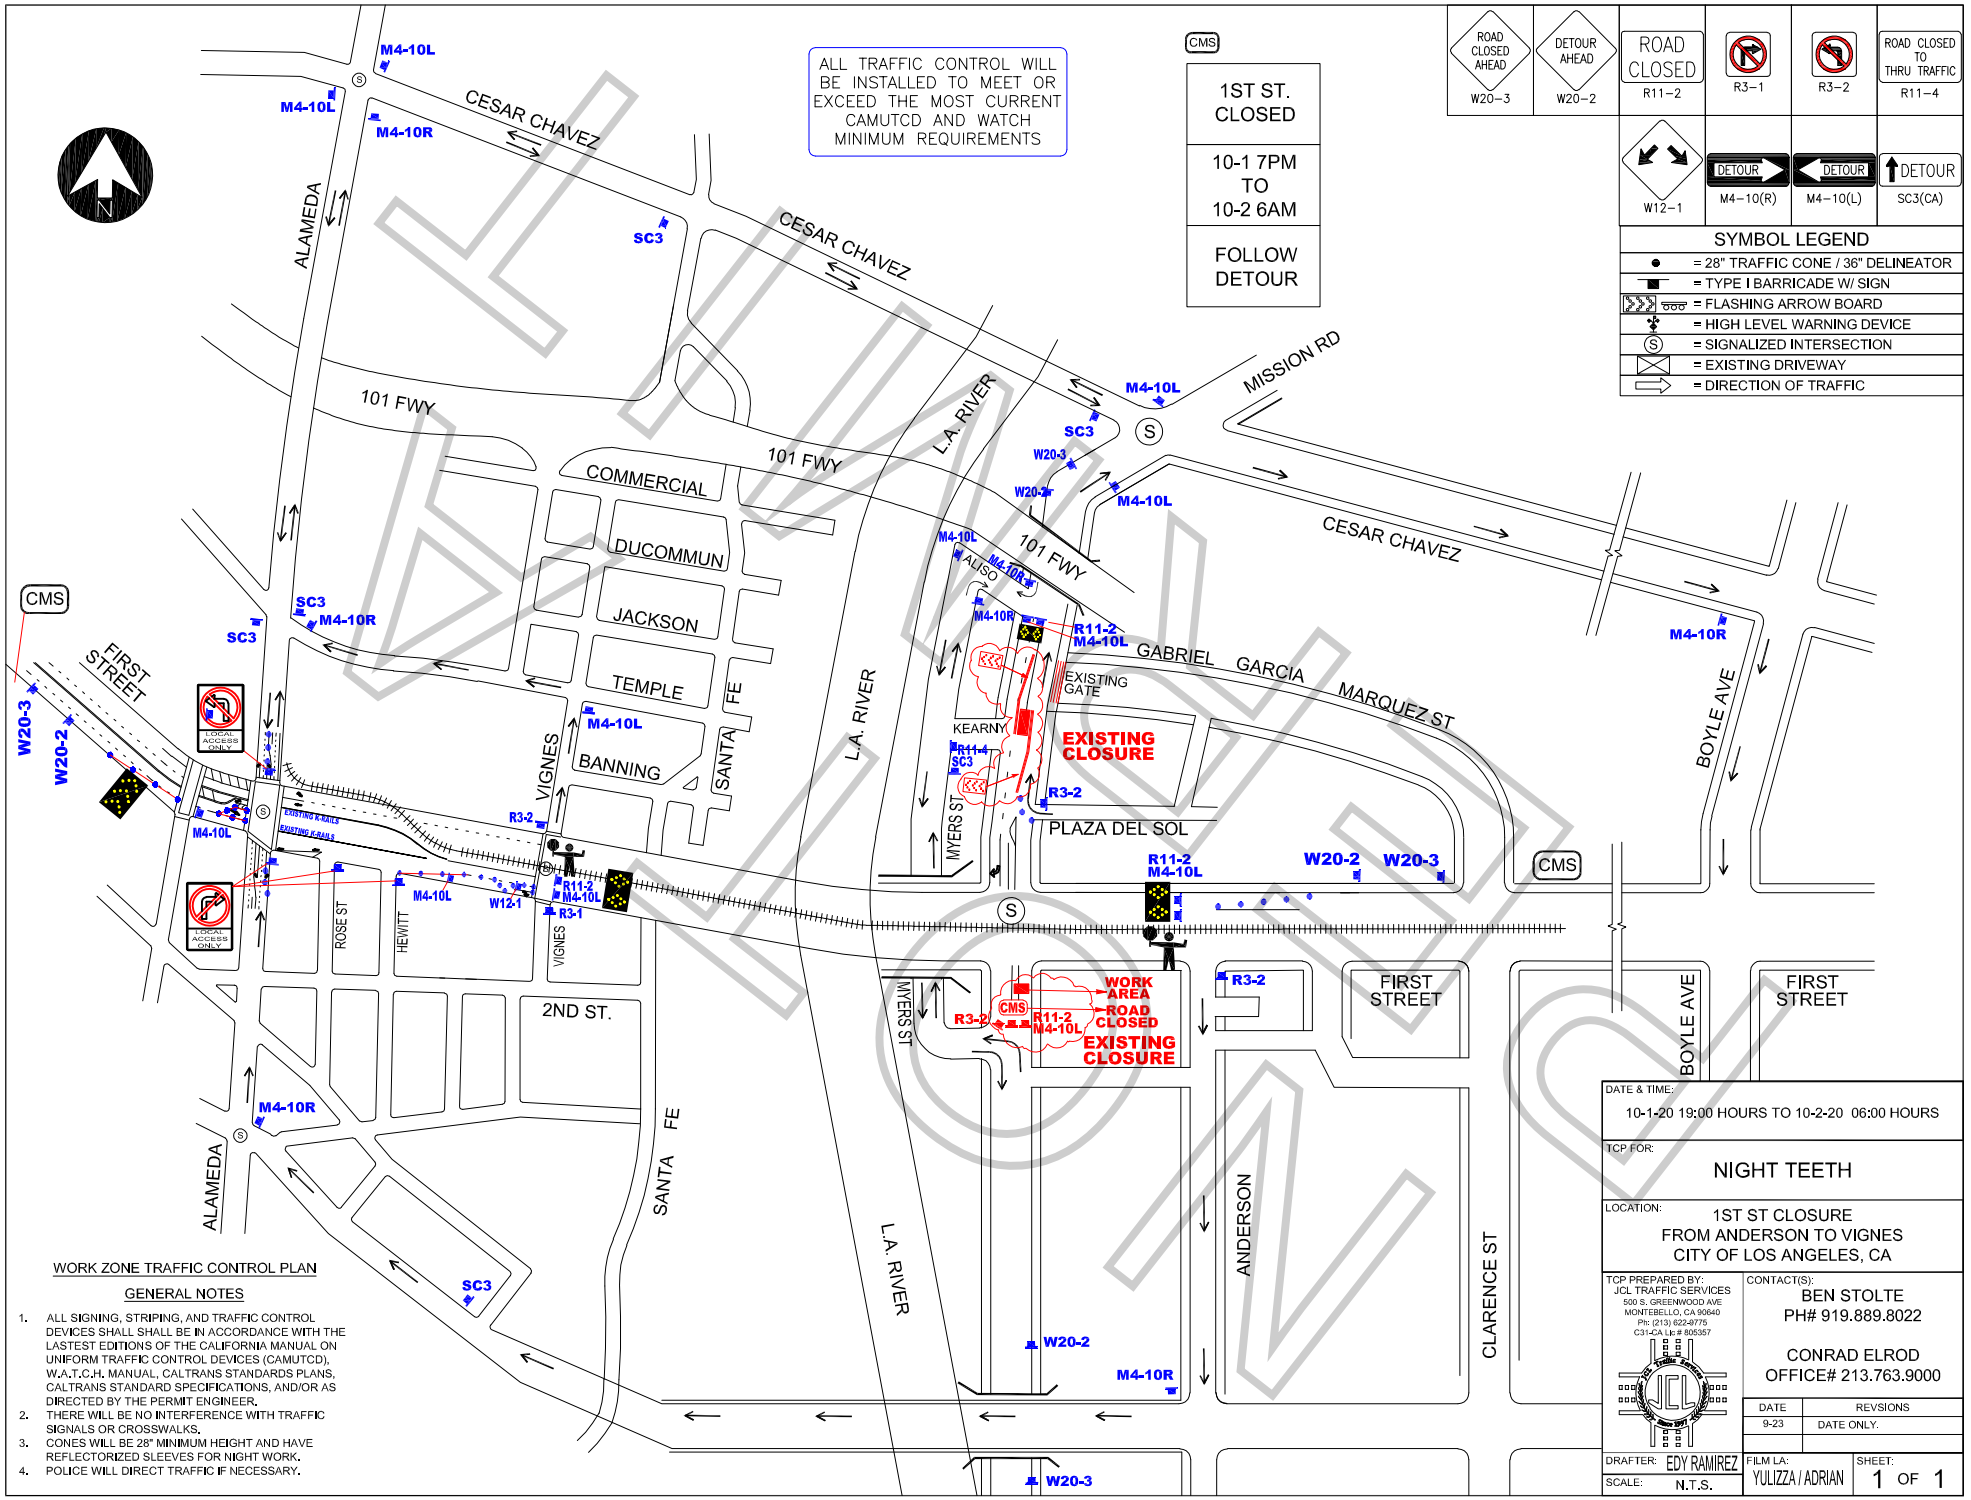

WORK ZONE TRAFFIC CONTROL PLAN

GENERAL NOTES

1. ALL SIGNING, STRIPING, AND TRAFFIC CONTROL DEVICES SHALL SHALL BE IN ACCORDANCE WITH THE LASTEST EDITIONS OF THE CALIFORNIA MANUAL ON UNIFORM TRAFFIC CONTROL DEVICES (CAMUTCD), W.A.T.C.H. MANUAL, CALTRANS STANDARDS PLANS, CALTRANS STANDARD SPECIFICATIONS, AND/OR AS DIRECTED BY THE PERMIT ENGINEER.
2. THERE WILL BE NO INTERFERENCE WITH TRAFFIC SIGNALS OR CROSSWALKS.
3. CONES WILL BE 28" MINIMUM HEIGHT AND HAVE REFLECTORIZED SLEEVES FOR NIGHT WORK.
4. POLICE WILL DIRECT TRAFFIC IF NECESSARY.

DATE & TIME:
10-1-20 19:00 HOURS TO 10-2-20 06:00 HOURS

TCP FOR:
NIGHT TEETH

LOCATION:
1ST ST CLOSURE
FROM ANDERSON TO VIGNES
CITY OF LOS ANGELES, CA

TCP PREPARED BY:
JCL TRAFFIC SERVICES
500 S. GREENWOOD AVE
MONTEBELLO, CA 90640
Ph: (213) 622-9775
C31-CA Lic # 805357

CONTACT(S):
BEN STOLTE
PH# 919.889.8022

CONRAD ELROD
OFFICE# 213.763.9000

DATE	REVSIONS
9-23	DATE ONLY.

DRAFTER: EDY RAMIREZ
SCALE: N.T.S.
FILM LA: YULIZZA / ADRIAN
SHEET: 1 OF 1

SPECIAL FILMING CONDITIONS
THE ARTS DISTRICT

The Special Film Conditions described below will be included in the terms and conditions of permits issued for filming in this area and are in addition to the standard terms and conditions applicable to filming permits generally. While these Special Filming Conditions will be included as terms if a permit for filming in this are is issued, they are not intended to, and do not, establish the criteria or standards for determining whether or not a particular permit(s) will be issued for this area. The decision whether or not a particular permit(s) will be issued is vested in the discretion of the appropriate City or County department or their designees (including FilmL.A.), to be exercised consistent with public health, safety and general welfare, and applicable land-use ordinances.

This is a mixed-use area that includes manufacturing facilities, warehouses, artists/artisans and residents. These Special Conditions apply to the area roughly between 1st Street and 7th Street and between Alameda Avenue and the LA River. Within the past ten years, this area has experienced an influx of permanent residents into what was predominantly a light to heavy manufacturing zone for over 75 years.

The motion picture industry has amicably co-existed with the businesses and residents of this area for decades and desires to continue to do so. These Conditions are designed to promote cooperation between film companies, local businesses and residents so that each group can effectively utilize this diverse area. Violation of any of the conditions as outlined below may result in permit revocation or other administrative action.

- Affected residents/merchants and businesses must be notified at least two days in advance of the first day of filming or the first day of any substantial set preparation for productions that:
  - Request parking restrictions on the following public streets: Traction Avenue, East 2nd Street (except Alameda Street to Garey Street), East 3rd Street, Vignes Street, Molino Street (Palmetto Street to 4th Street only)
  - Request a street closure
  - Involve any special effects, gunfire, audible playback, helicopter activity, or other disruptive activities
  - FilmL.A. or the production company shall consult a designated community representative when an applicant requests a permit with less than two days notice under the above circumstances
- Posting on more than one side of Traction Avenue, East 2nd Street (except Alameda to Garey), East 3rd Street (except Vignes to Santa Fe), Vignes Street, Molino from 4th Street to Palmetto, Hewitt from Palmetto to 4th Street, 4t Street from Colyton to Molino requires a notification to a designated person in the building where alternate parking is not provided. Posting on both sides of the above streets is allowed without signatures on Sundays.
- When "No Parking" signs are posted on both sides of Hewitt between 4th Street and Traction Avenue, Art Share (213-687-4278) and Bedlam (213-909-1512) must be notified.
- Posting for equipment and/or picture, other than the streets listed above, will be reviewed on a street by street basis and may not exceed 450 linear feet. Additional posting may be granted if there is a majority of support from affected residents/businesses/merchants, and indicated on the permit. After filming is completed, companies are requested, as a courtesy (only LADOT is to touch the posting signs), to turn all "No Parking" signs around so that they face the opposite direction.

NOT A PERMIT

- Companies must provide adequate detour and directional signage when street closures are in place, conforming as much as possible to current LADOT standards and practices. Detour routes must accommodate large, semi and tractor trailer trucks.

- The Arts District is home to many art gallery openings and live, local theater. When the following locations are directly impacted, notification is required if in conflict with a scheduled event at the Downtown Playhouse (929 E. 2nd Street 213-626-6909) and Art Share LA (801 E. 4th Place 213-687-4278).

- Productions filming near residential buildings after midnight or before 6:00am are required to notify designated representatives of the proposed activity. Contact information for building representatives will be made available on request from the community filming liaison (Jonathan Jerald 213-814-7164).

- Crew with walkie-talkies must wear headsets when filming after 12:00 am and before 6:00 am.

- Changeable Message Signs (CMS) will be required on the day(s) of filming activity that requires a full closure on the 1st, 4th and 6th Street Bridges. CalTrans/LADOT approved notification signs are sufficient and must be in place in advance of filming activity and must include the dates and times of closures.

- Cast/Crew are not permitted to park on the area streets. Off-street parking must be provided for personal vehicles.

- Generators are to be placed as far away from residential buildings as possible. Placement will be considered on a case-by-case basis.

- Production companies are required to completely remove all trash, food, cardboard boxes, etc. from the general vicinity at the end of each filming day. Production companies will be held responsible for the actions of the catering companies they employ to provide food for the cast and crew.

- Food should not be given directly to the homeless persons in the area. Production companies wishing to help the homeless should do so though one of the service providers in the downtown area.

- FilmL.A will monitor frequency and look for ways to mitigate the impacts of filming prior to placing a location off limits.

- Unless a signature survey is completed, the west side of Mateo Street between 4th Place and Palmetto Street must be kept clear of equipment, vehicles, condors and lights. This area, however, may be used for camera placement between the hours of 7:00 am and 10:00 pm only.

- When filming take place after 10:00 pm or before 7:00 am, generators are to be placed as far as possible away from residential buildings and lights are to be screened to avoid disturbing nearby residents.

- The Molino Loft buildings (500 and 530 Molino Street) and Marc Free should be notified (310-871-2652) for filming activity or parking restrictions along 4th Place between Molino and Mateo [the curve].

NOT A PERMIT

- Due to the mixed use nature of the neighborhood, productions wishing to utilize space along the west side of Santa Fe Ave. between 2nd and 3rd Streets and the north side of 3rd Street from Santa Fe Avenue to west 100 feet must obtain a signature from Valerie Mitchell or designated representative (213-687-3987).

- Frequent filming in the area of Vignes and 2nd Streets along with the high demand for parking in the area requires that posted "No Parking" on Vignes Street between 1st Street and 2nd Street shall be limited to no more than 200 feet, unless alternate parking or notification are provided to a designated representative from the building.

- The area near 3rd and Traction Avenue is home to many small businesses that have greatly helped to develop the area. In order to be sensitive to these businesses it is necessary for production companies to obtain signatures from the following businesses when there are filming activities or parking on the 700 block of 3rd Street between Traction Avenue and Hewitt Street: Zip Fusion- Jason Ha (744 E. 3rd Street, 213-680-3770); Lakich Studio-Lily Lakich (704 Traction Avenue, 213-620-8641); Ay Carrumba (714 Traction Avenue, 213-620-0274); Wurstkuche Sausage Grill- Joseph Petruzulli (800 E 3rd St, 213-667-4444); Blue Dahlia (738 E 3rd St, 213 613-0621)

- Outdoor food preparation using charcoal or gas grills must be at least 100 feet away from any residential building.

NOT A PERMIT